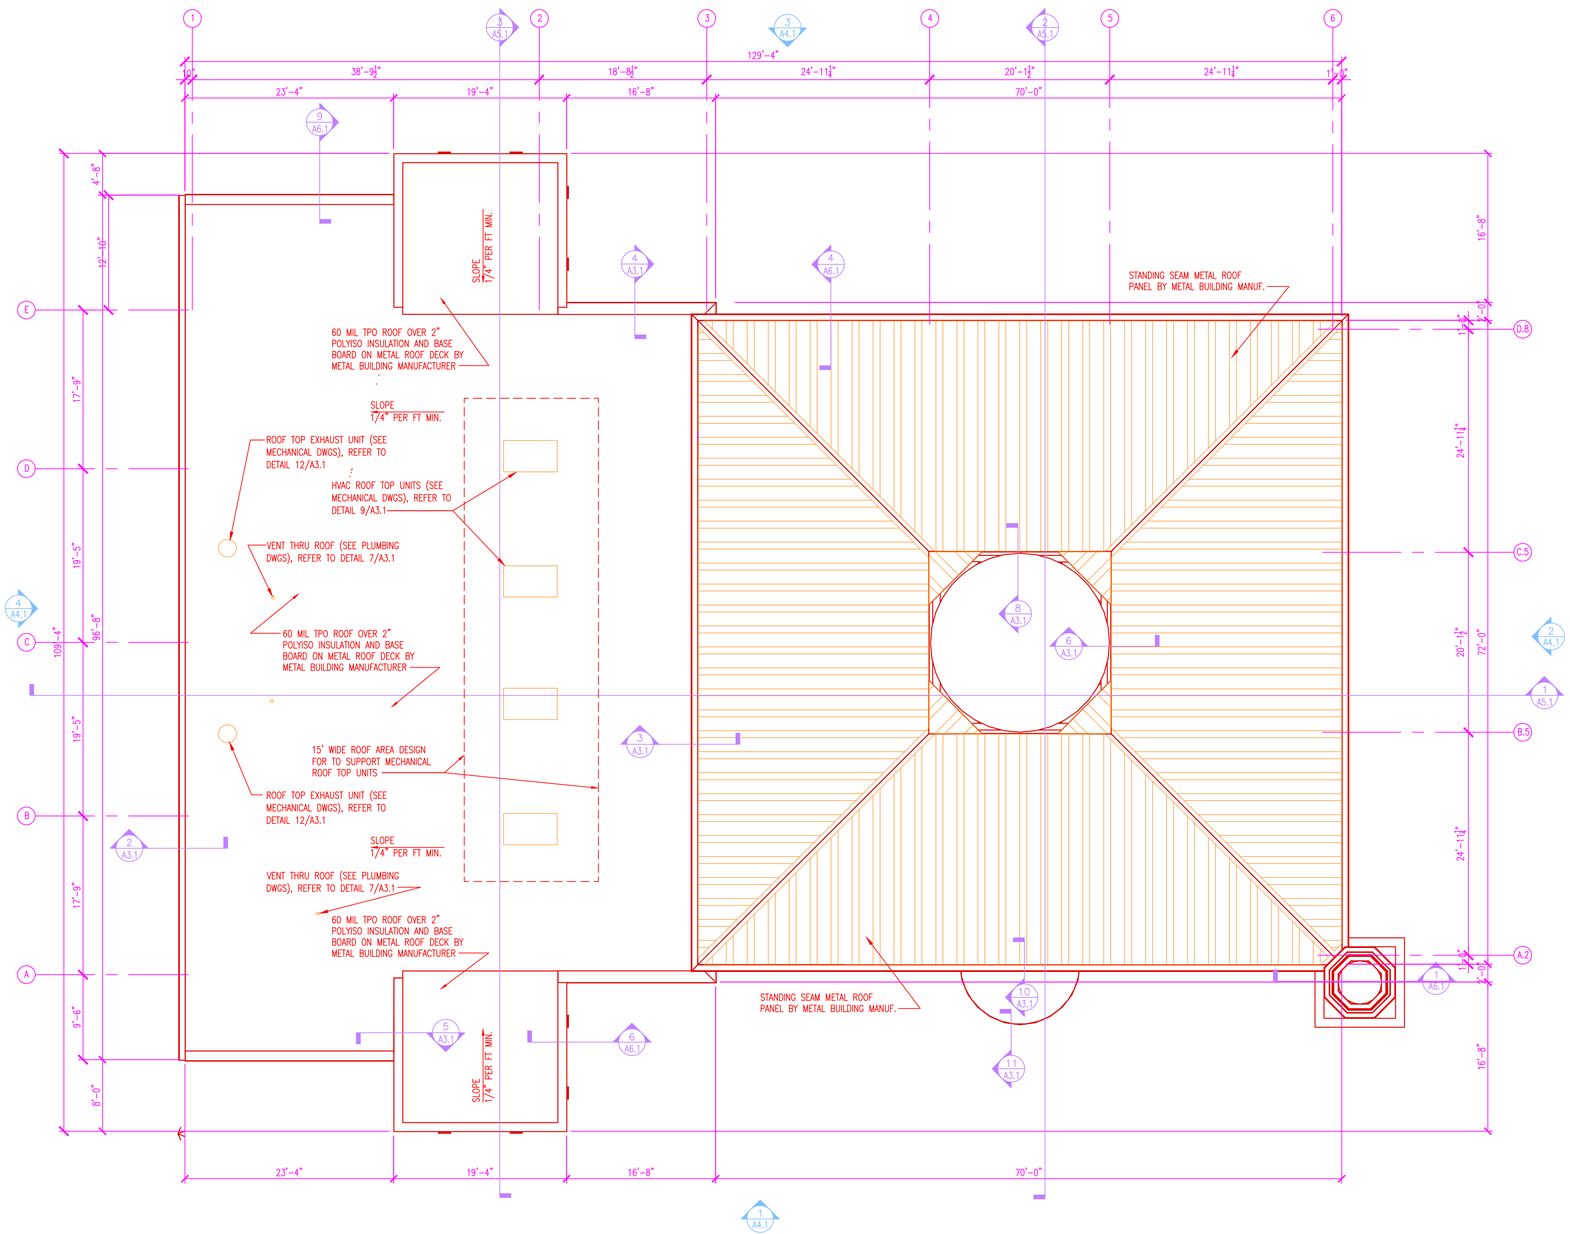

1 ROOF PLAN
SCALE: 1/8" = 1'-0"

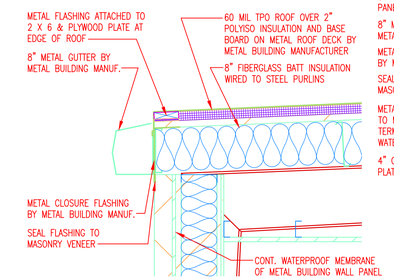

2 GUTTER DETAIL
SCALE: 3/4" = 1'-0"

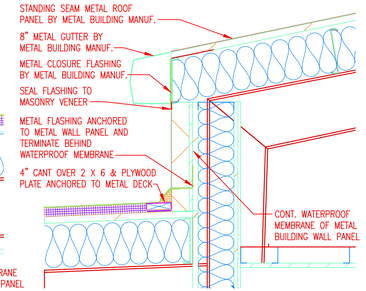

3 ROOF TRANSITION DETAIL
SCALE: 3/4" = 1'-0"

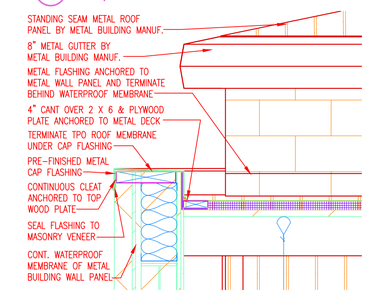

4 CAP FLASHING DETAIL
SCALE: 3/4" = 1'-0"

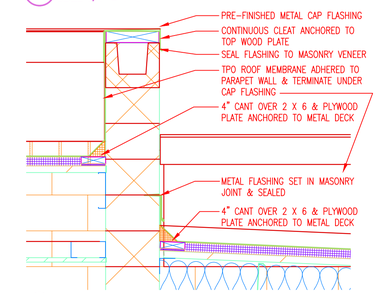

5 ROOF TRANSITION DETAIL
SCALE: 3/4" = 1'-0"

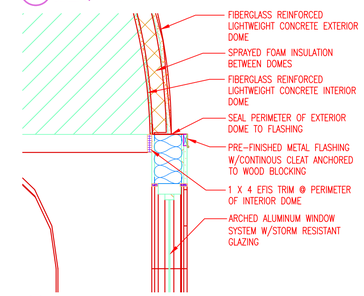

6 DOME FLASHING DETAIL
SCALE: 3/4" = 1'-0"

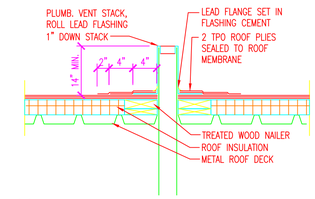

7 VENT ROOF DETAIL
SCALE: 1" = 1'-0"

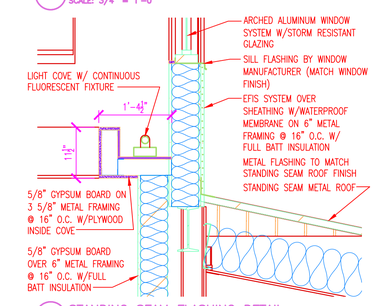

8 STANDING SEAM FLASHING DETAIL
SCALE: 3/4" = 1'-0"

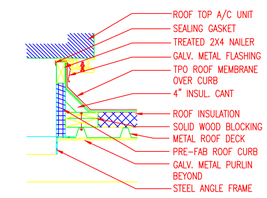

9 ROOF CURB DETAIL
NOT TO SCALE

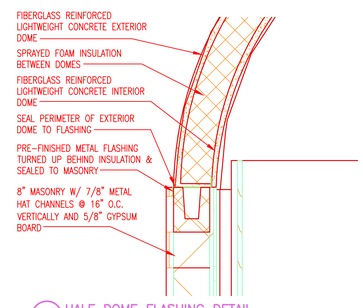

10 HALF DOME FLASHING DETAIL
SCALE: 3/4" = 1'-0"

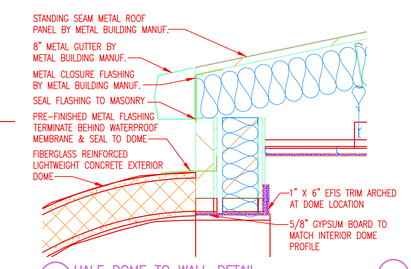

11 HALF DOME TO WALL DETAIL
SCALE: 3/4" = 1'-0"

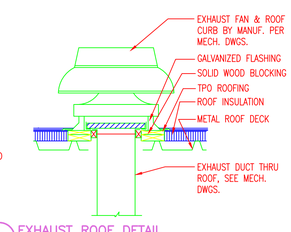

12 EXHAUST ROOF DETAIL
NOT TO SCALE

XREF NO. 1:
XREF NO. 2:
XREF NO. 2:

REVISIONS:

NO.	DESCRIPTION	DATE

Terry K. Orf, AIA
Tx. License 13553

NOT FOR REGULATORY APPROVAL, PERMITTING OR CONSTRUCTION

Project Title:
Mosque: Islamic Society of South Texas
7341 McArdle Road
CORPUS CHRISTI, TEXAS

Sheet Title:
ROOF PLAN

Drawn by: TKO
Approved by: AS NOTED
Scale: AS NOTED
Date: 10/31/15
CAD File:
Project No.: 2015-009

Sheet Number:
A-3.1
# #

ArchitecTKO
5014 E. Beasley Alcantar
Alamo Pintas, Texas 78116
Tel: 361-881-0111
Fax: 361-881-0112